SCALE: 1" = 10'

EL REPOSO ADDITION

INGLEWOOD PARK CEMETERY ASSOCIATION
INGLEWOOD, CALIFORNIA
BEING A SUBDIVISION OF A PORTION LOT 1, TRACT NO. 7795, AS PER MAP RECORDED IN BOOK 88, PAGE 51, RECORDS OF LOS ANGELES COUNTY.

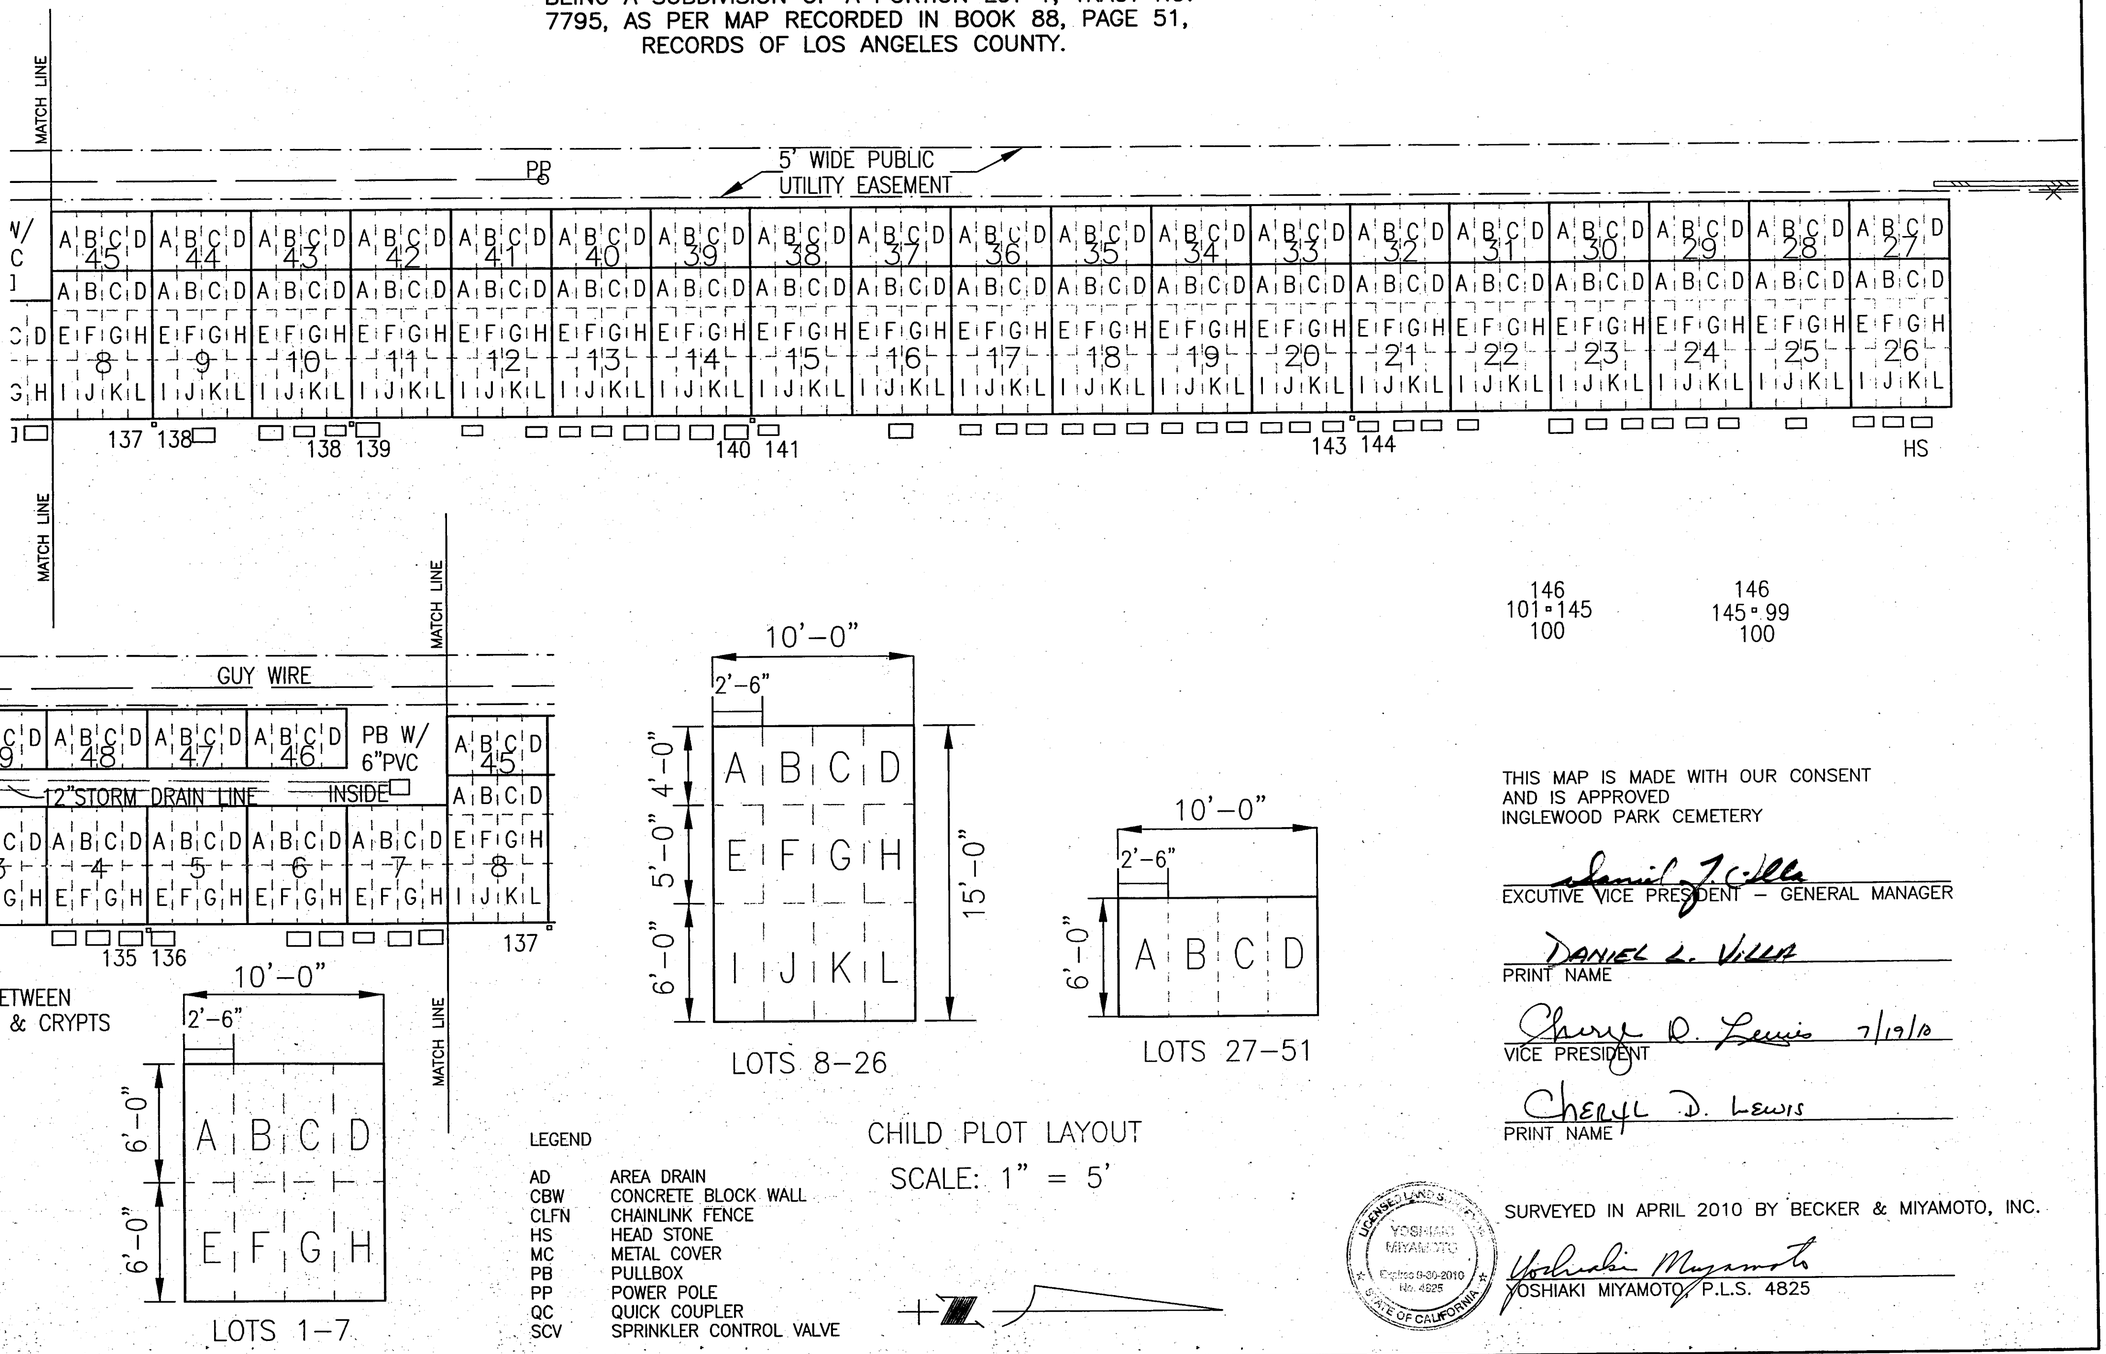

146
101 ▫ 145
100

146
145 ▫ 99
100

LEGEND

AD	AREA DRAIN
CBW	CONCRETE BLOCK WALL
CLFN	CHAINLINK FENCE
HS	HEAD STONE
MC	METAL COVER
PB	PULLBOX
PP	POWER POLE
QC	QUICK COUPLER
SCV	SPRINKLER CONTROL VALVE

CHILD PLOT LAYOUT
SCALE: 1" = 5'

THIS MAP IS MADE WITH OUR CONSENT AND IS APPROVED
INGLEWOOD PARK CEMETERY

Daniel J. Villa
EXCUTIVE VICE PRESIDENT – GENERAL MANAGER

DANIEL J. VILLA
PRINT NAME

Cheryl D. Lewis 7/19/10
VICE PRESIDENT

CHERYL D. LEWIS
PRINT NAME

LICENSED LAND SURVEYOR
YOSHIAKI MIYAMOTO
Expires 6-30-2010
No. 4825
STATE OF CALIFORNIA

SURVEYED IN APRIL 2010 BY BECKER & MIYAMOTO, INC.

Yoshiaki Miyamoto
YOSHIAKI MIYAMOTO, P.L.S. 4825